TOWN OF WEAVERVILLE

STANDARD DETAIL-W10
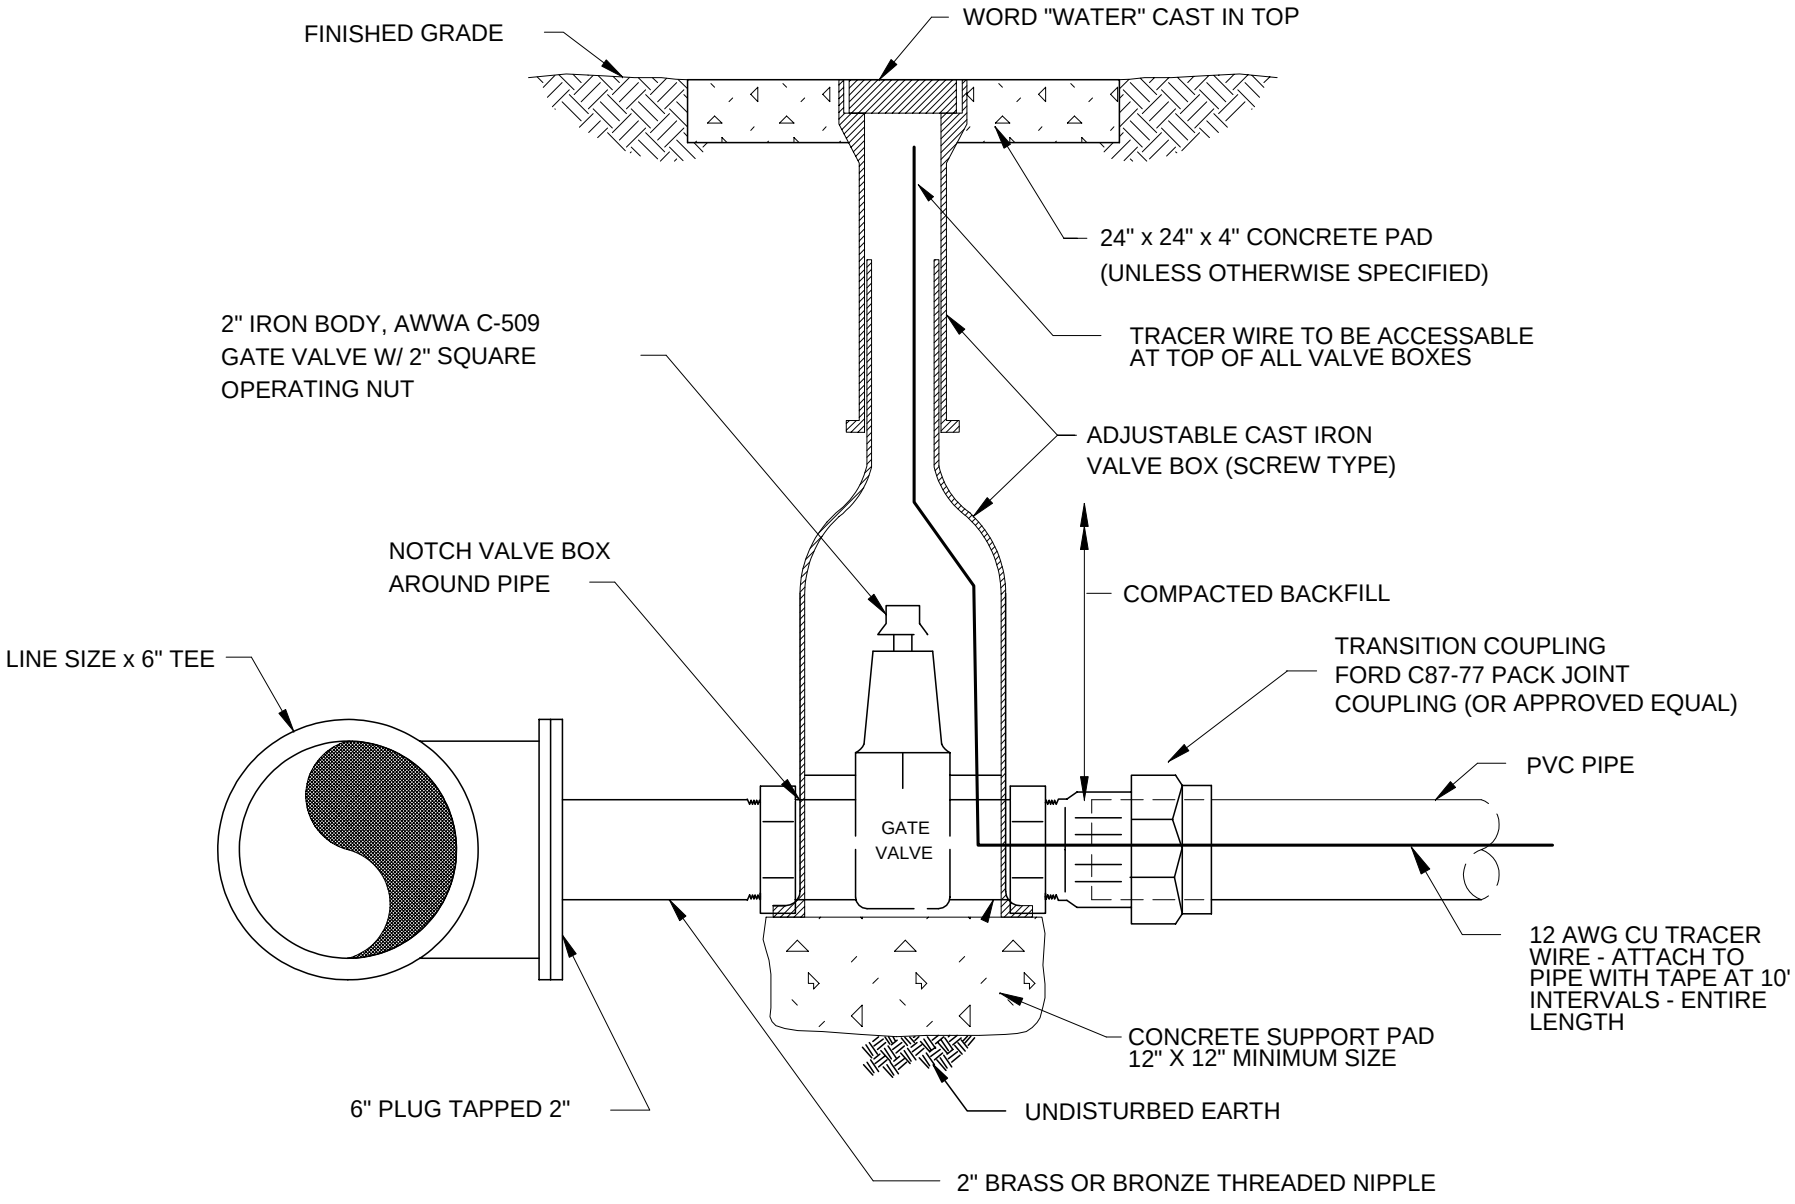
2" GATE VALVE INSTALLATION