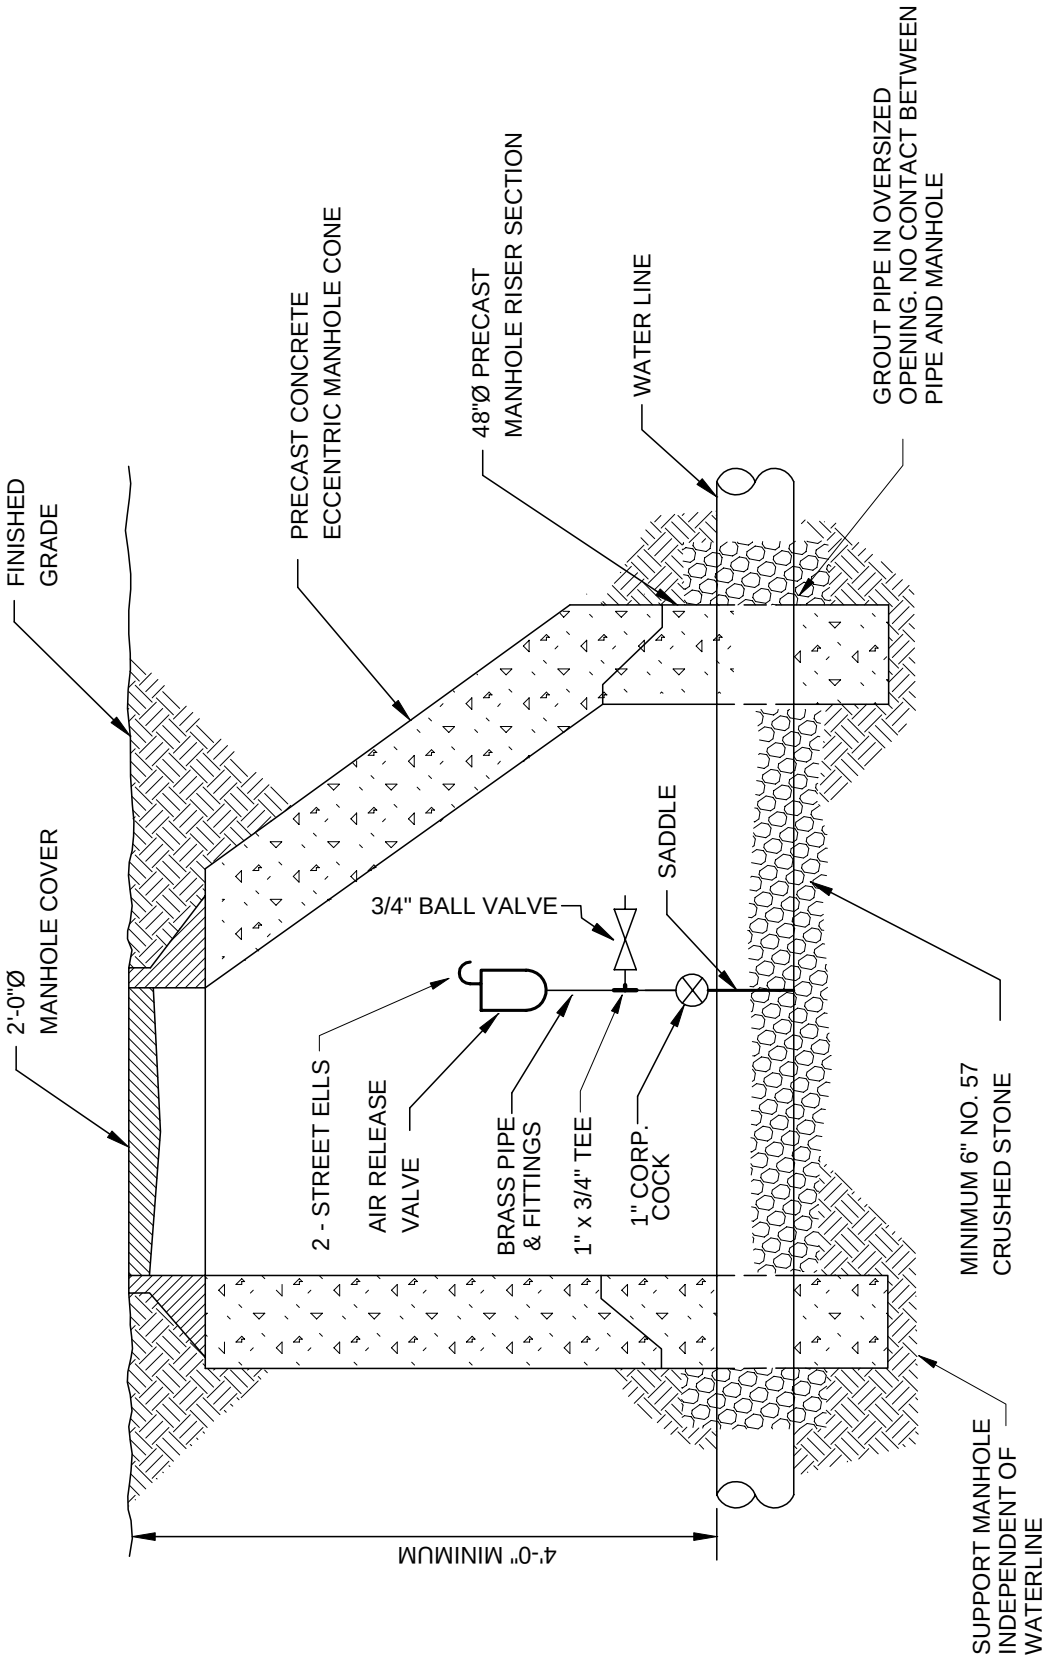

REV. 9/5/02

AIR RELEASE VALVE INSTALLATION-IN MANHOLE

TOWN OF WEAVERVILLE STANDARD DETAIL-W12